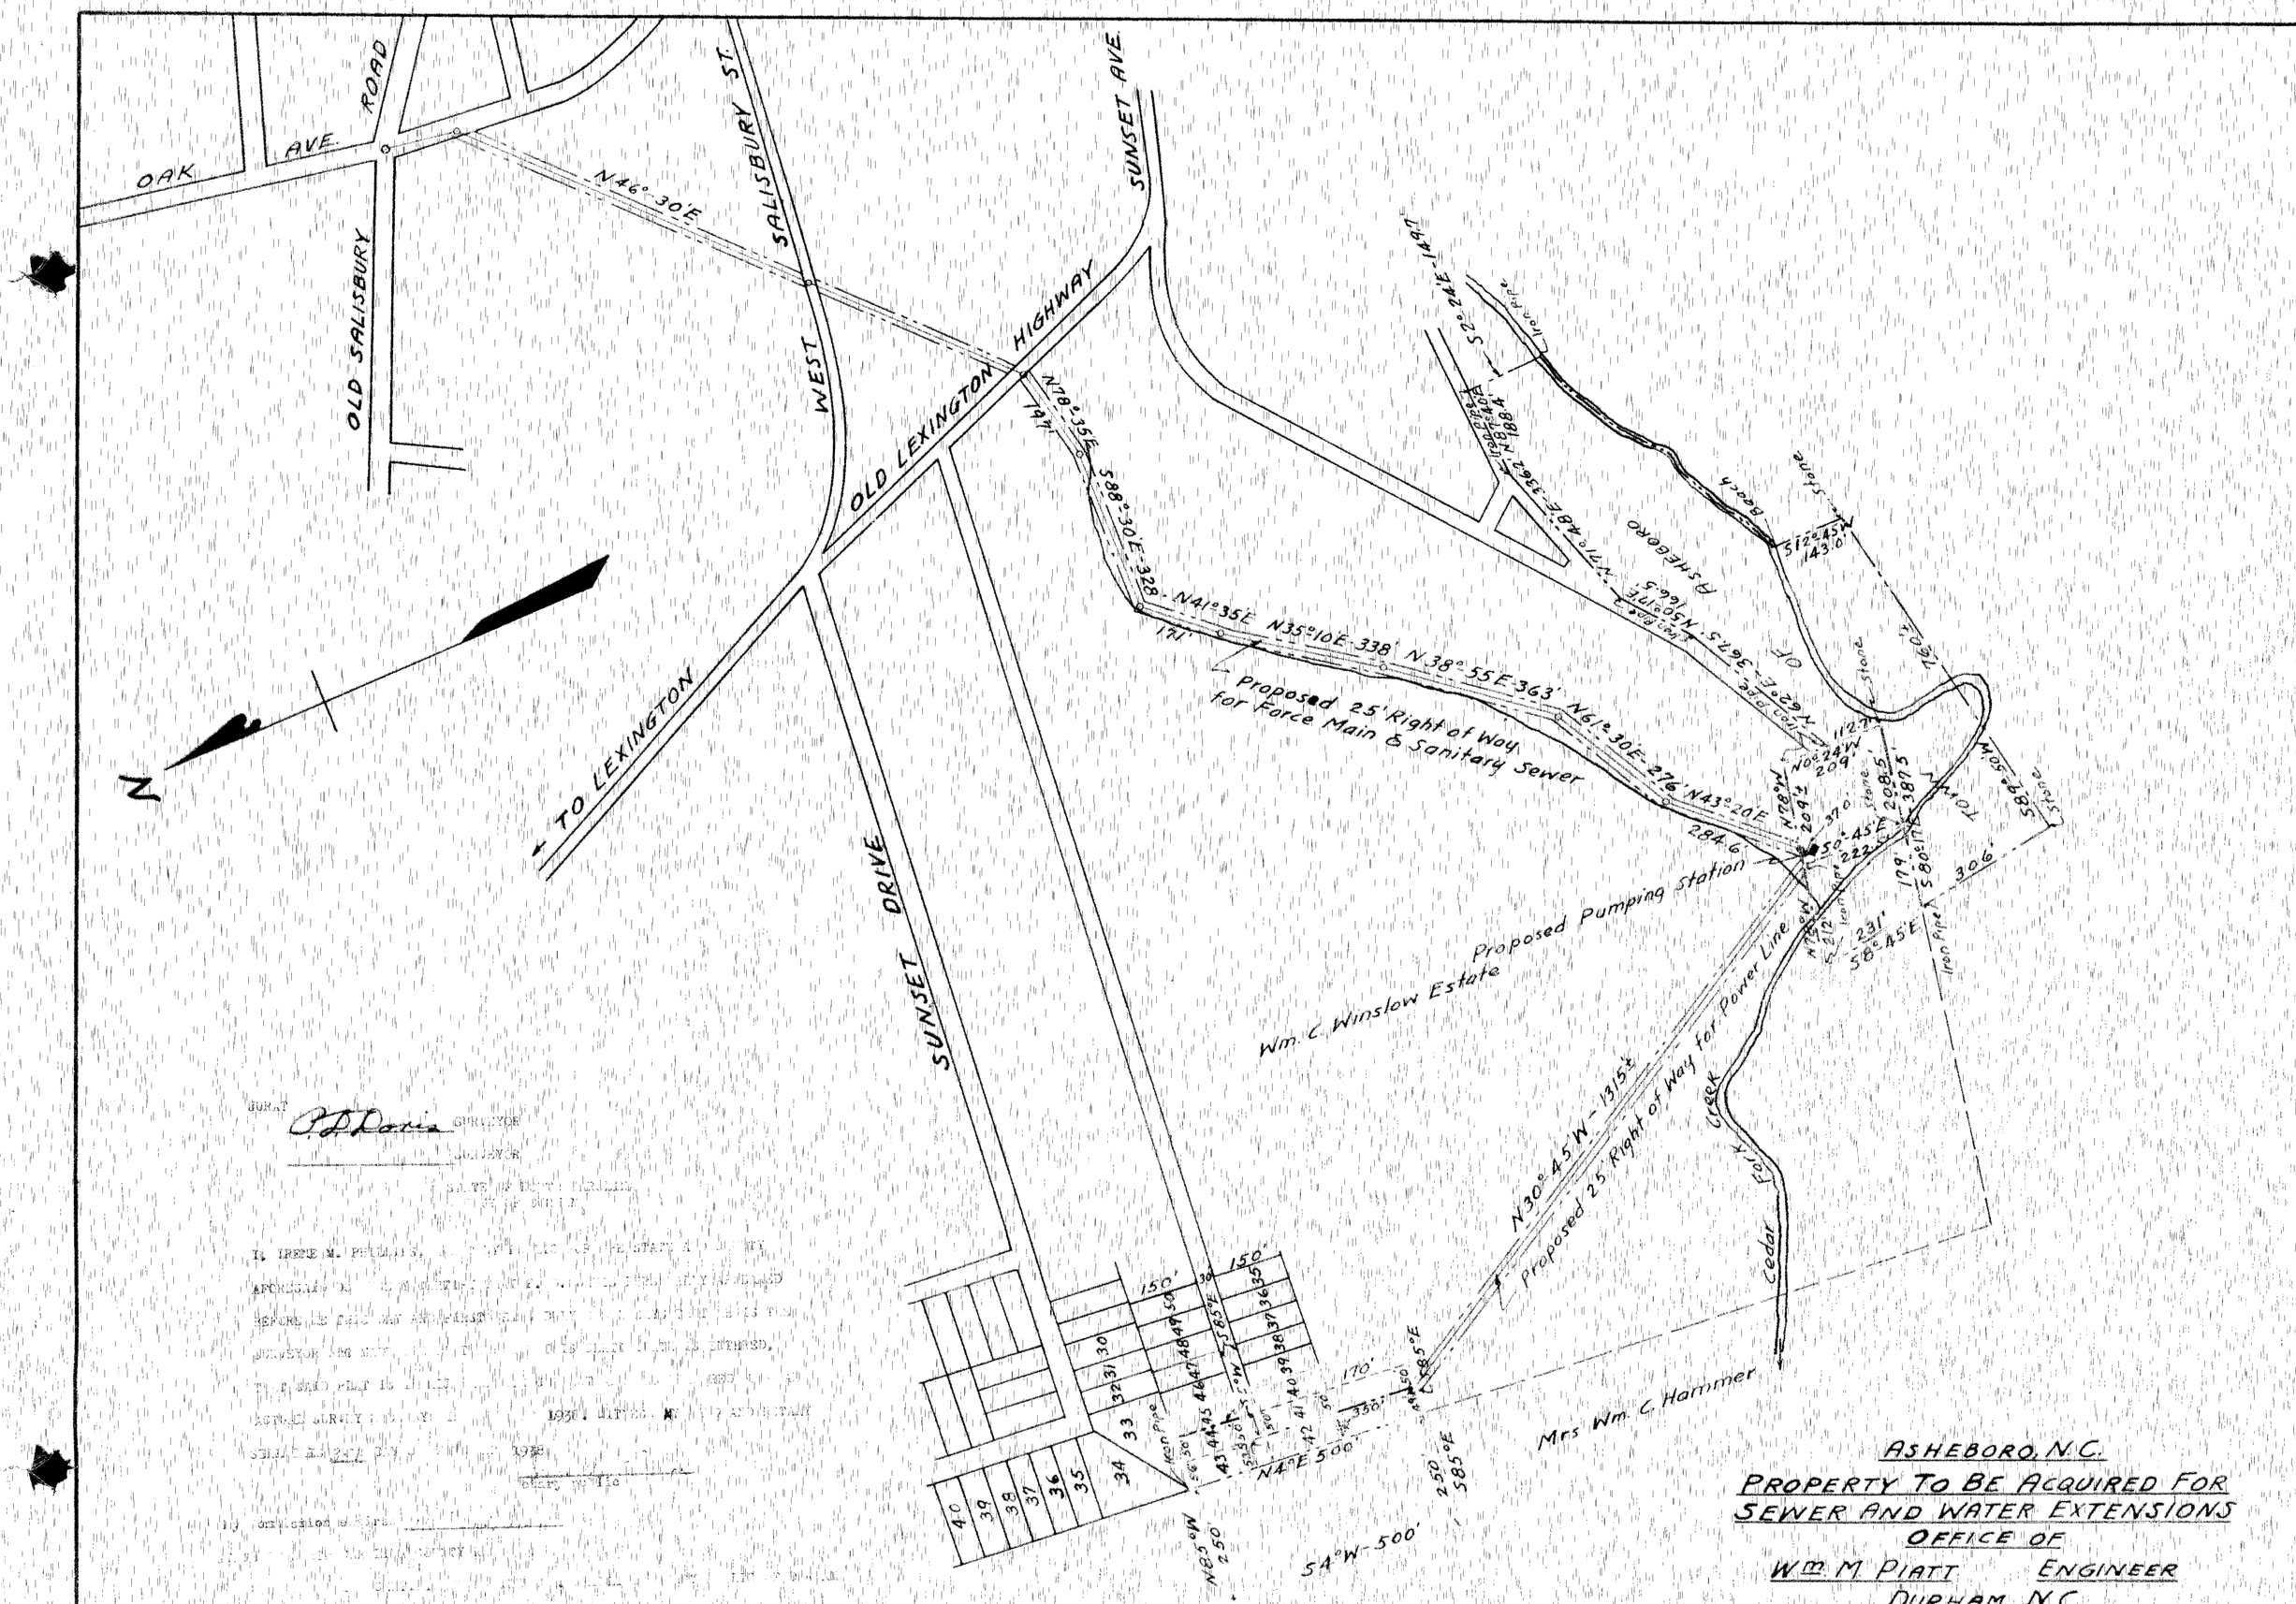

SURVEY



SEAL

SURVEYOR

DURHAM, N.C.










ASHEBORO, N.C.

PROPERTY TO BE ACQUIRED FOR SEWER AND WATER EXTENSIONS

OFFICE OF

Wm M PIATT ENGINEER

DURHAM, N.C.

DECEMBER 1938 SCALE 1" = 200'